SKETCH FOR THE INSTALLATION OF CARPORT AREAS AT NAS COMPOUND
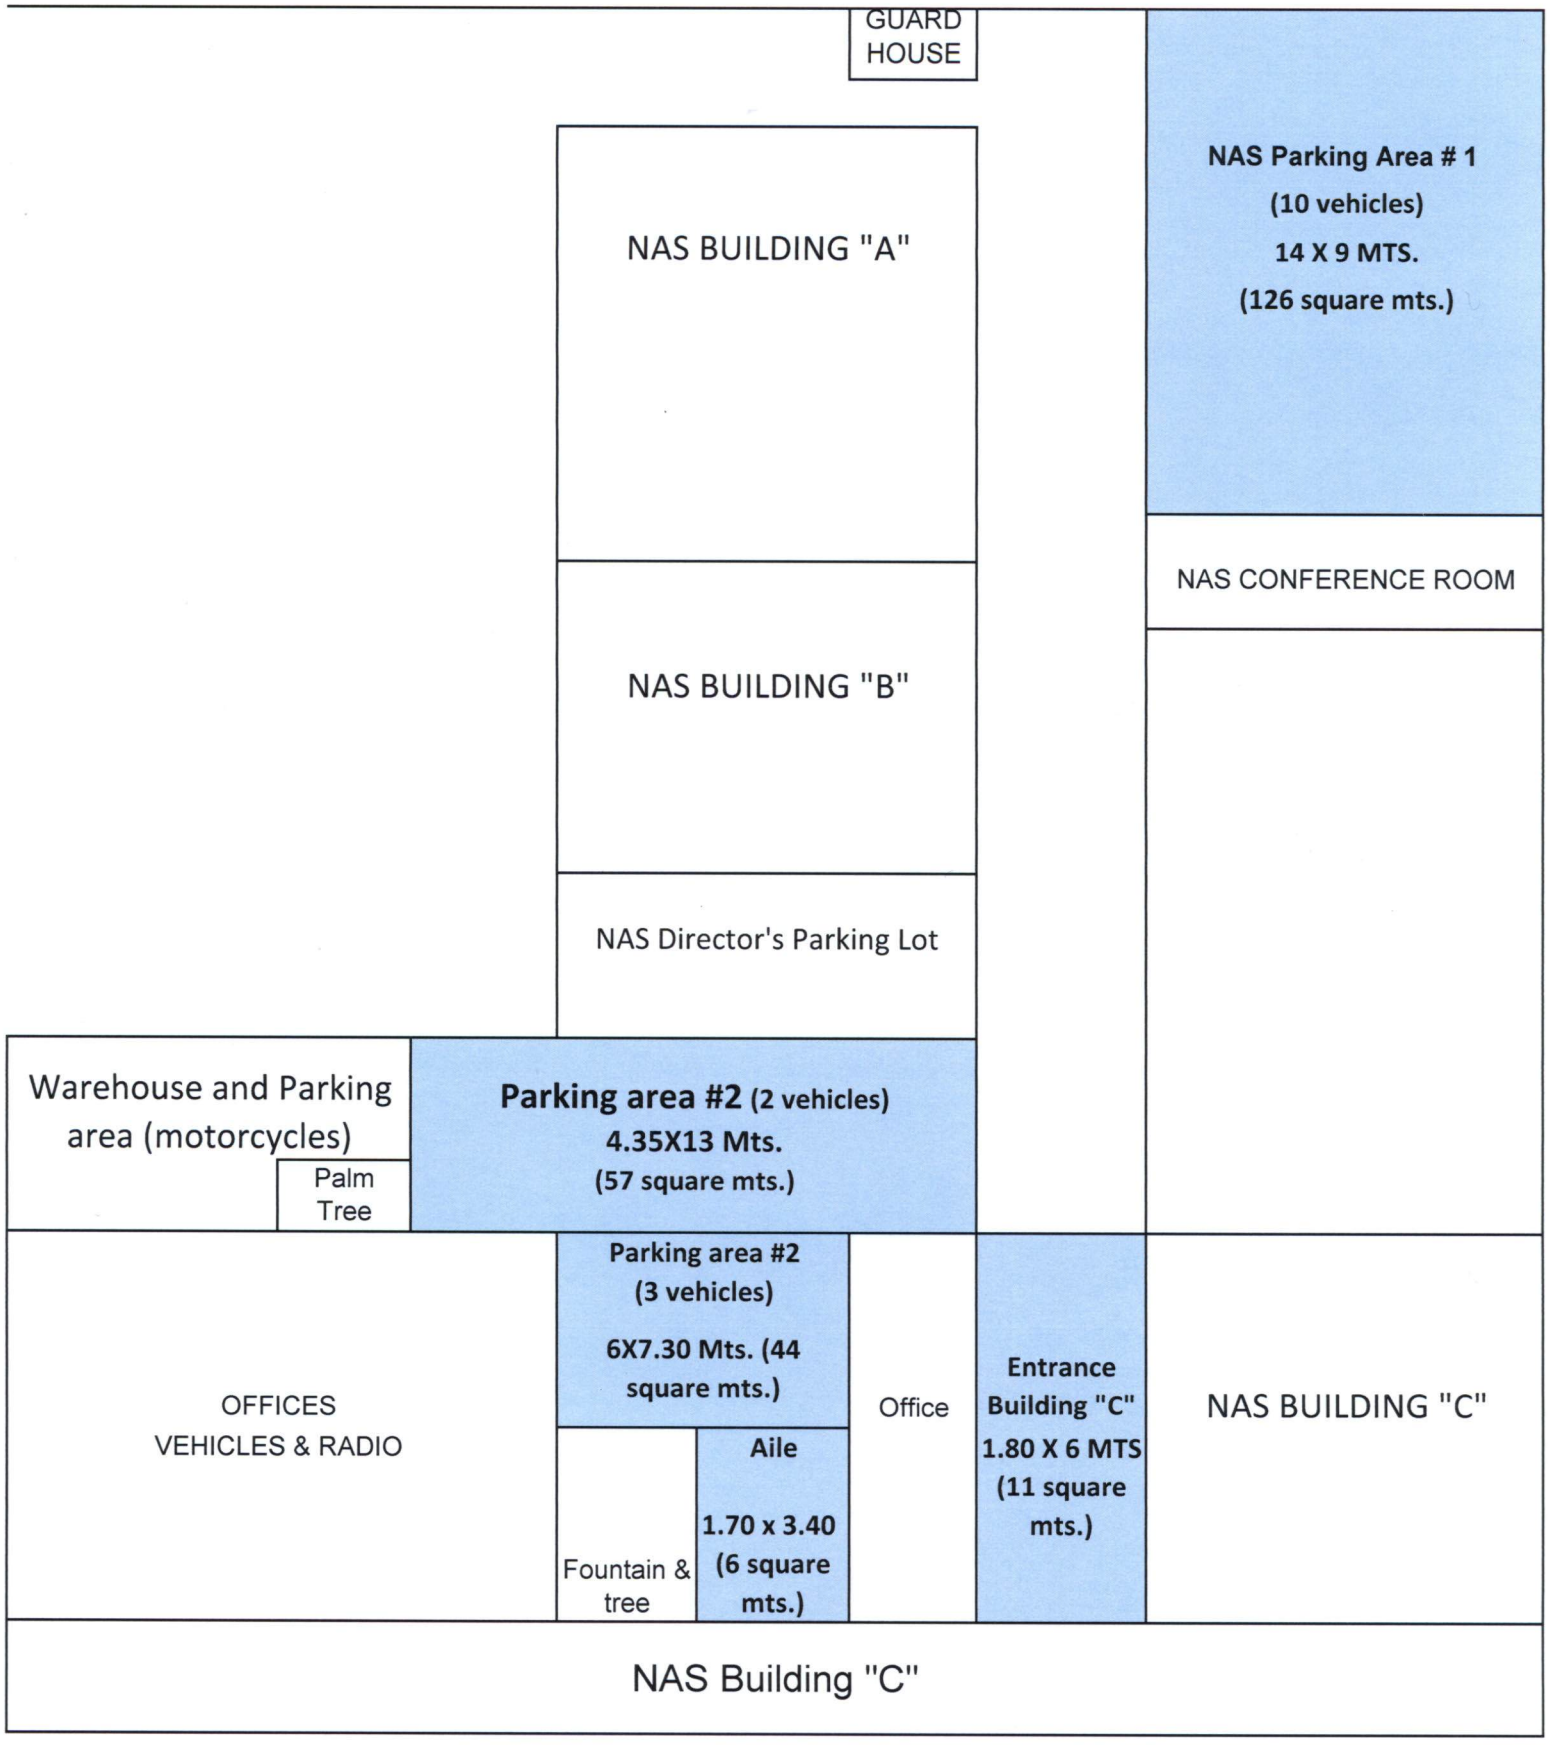
Light blue for new carport areas to be covered